




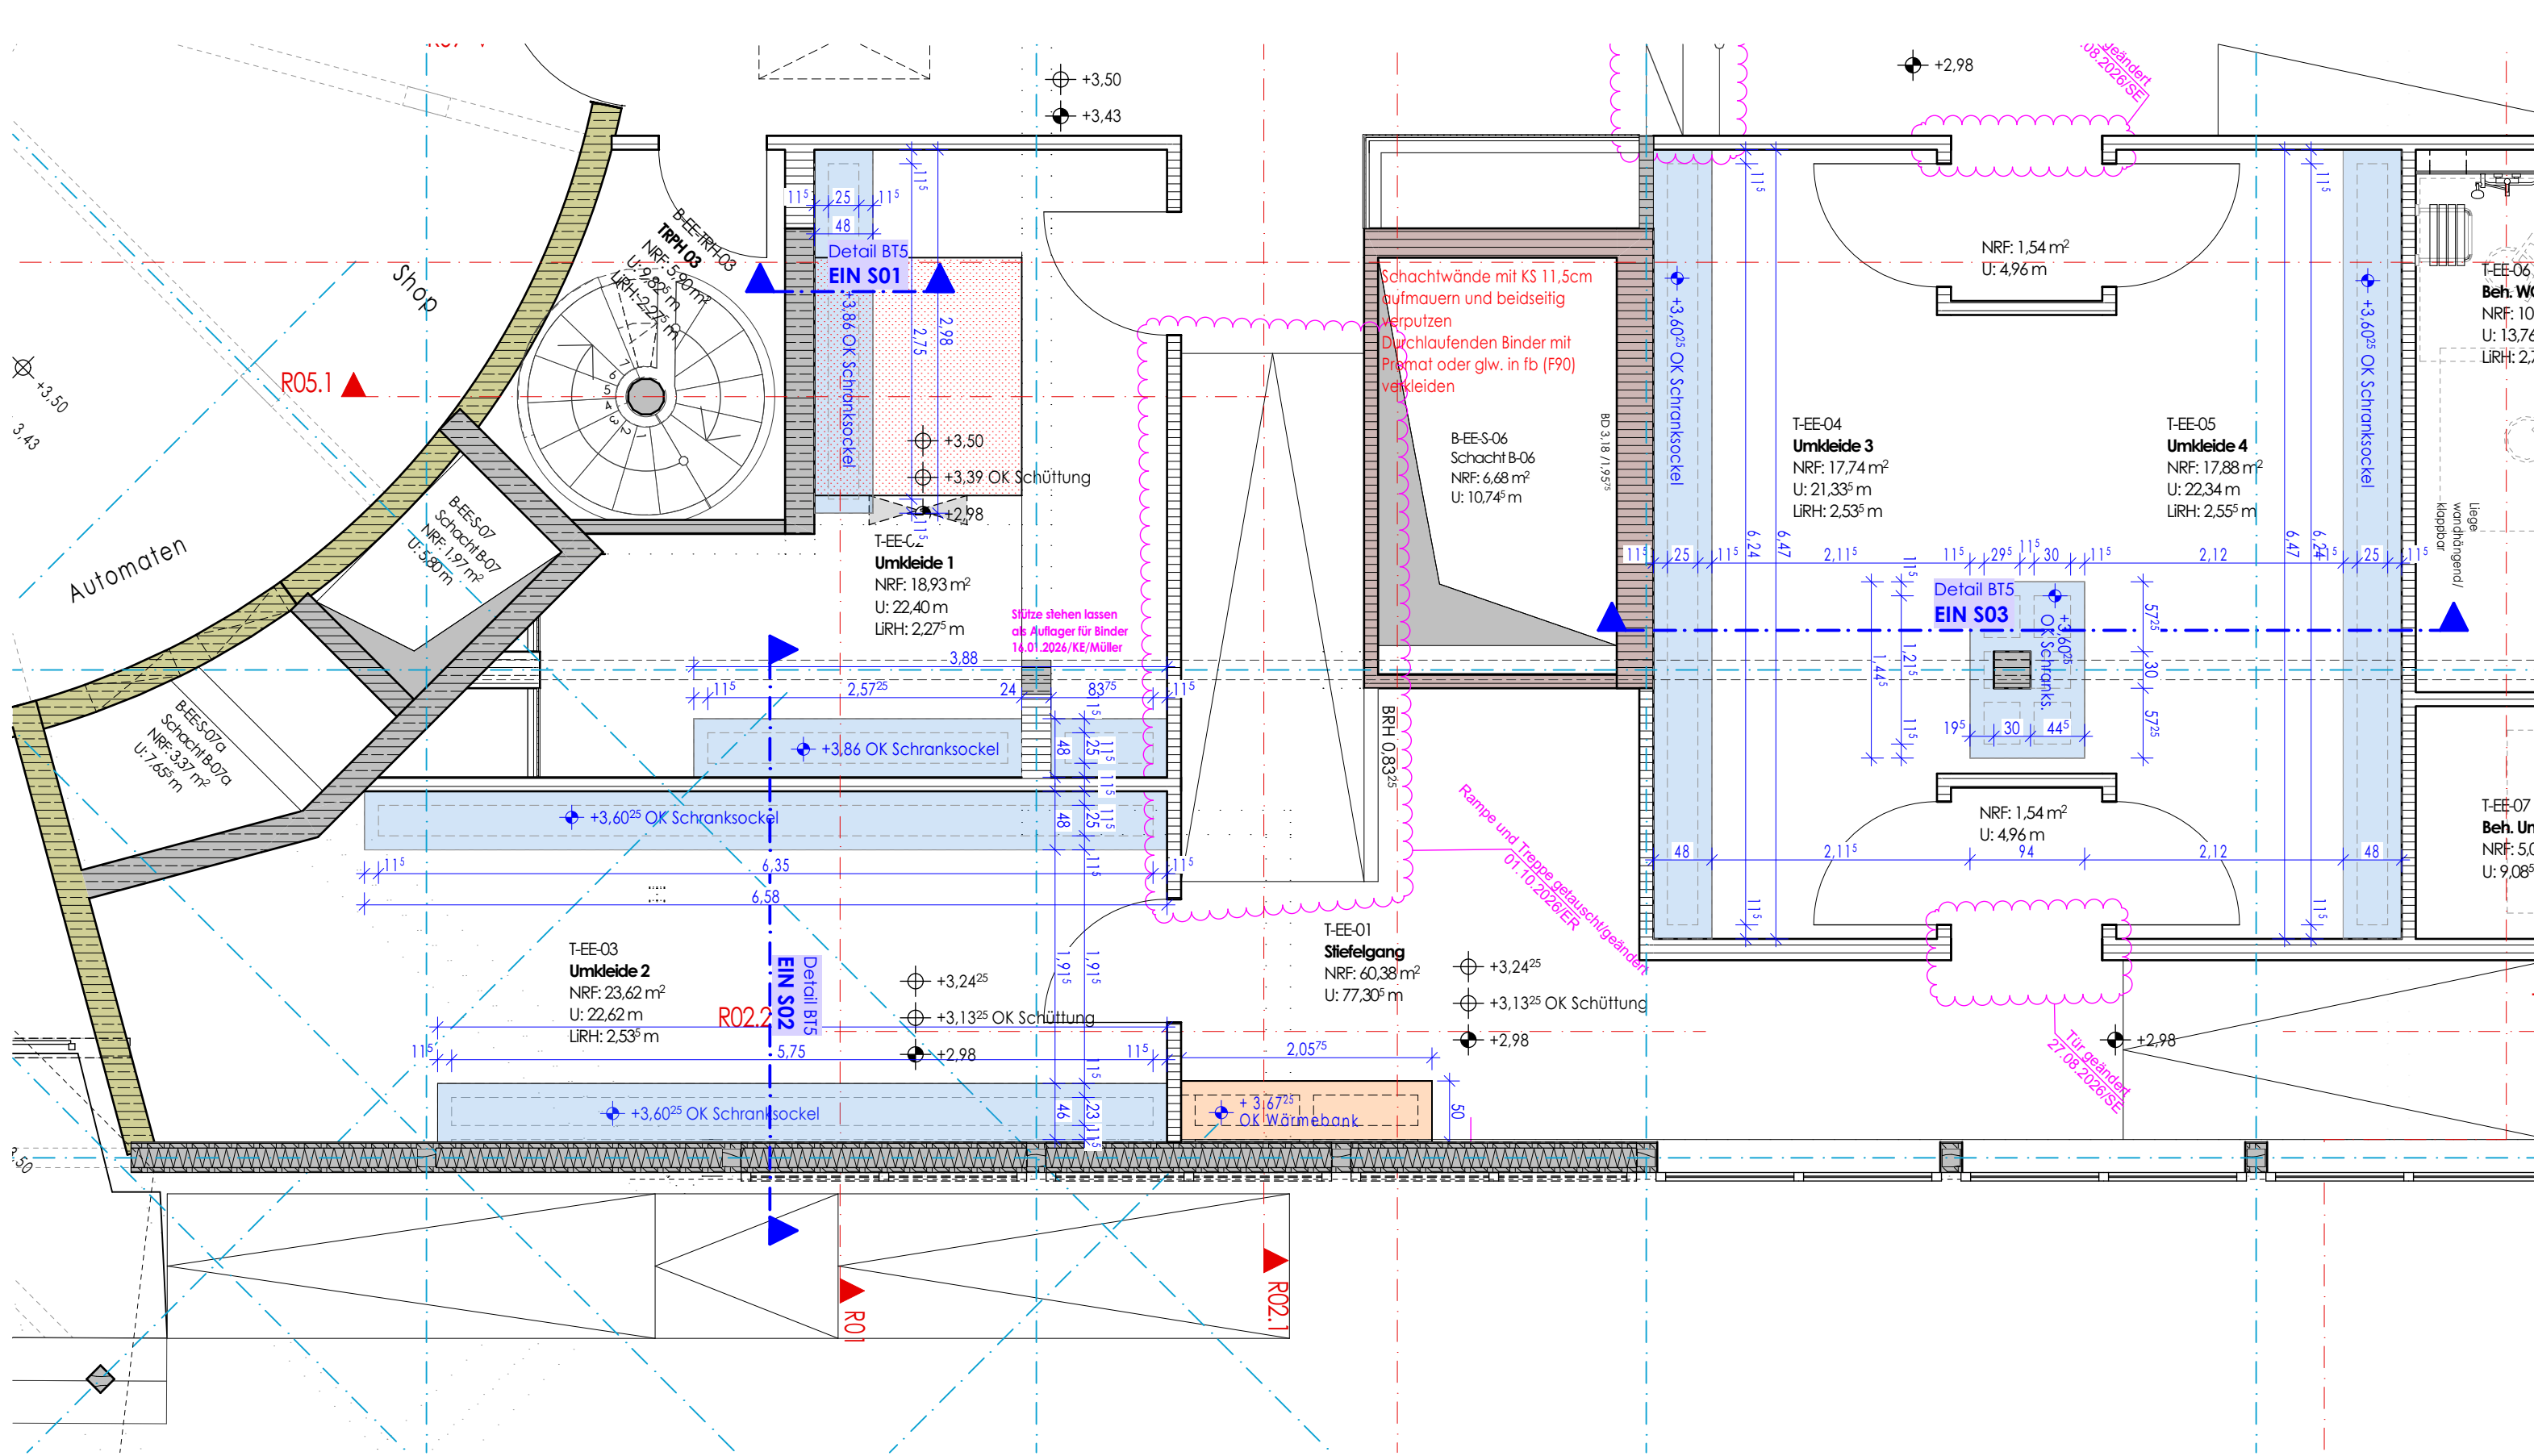


Grundriss Eingangsebene
M. 1:50

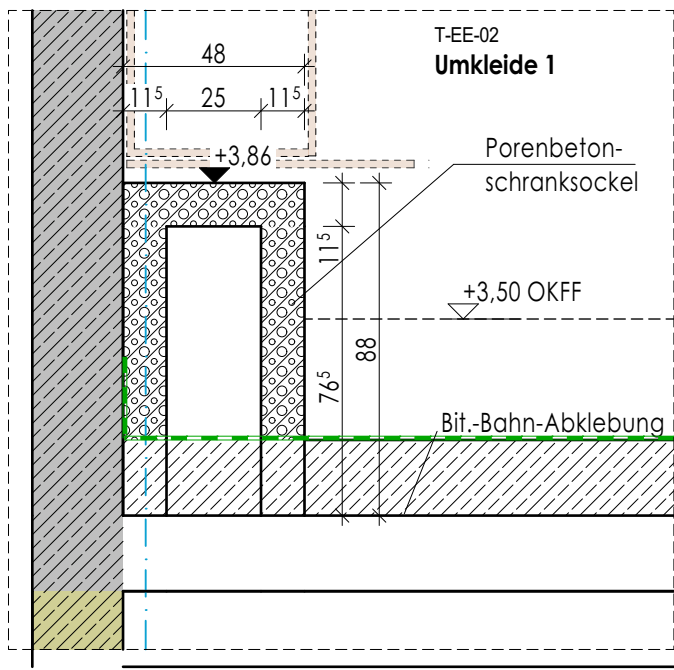

Detail BT5 EIN-S01
Schranksockel - TSH Umkleide 1
M. 1:20


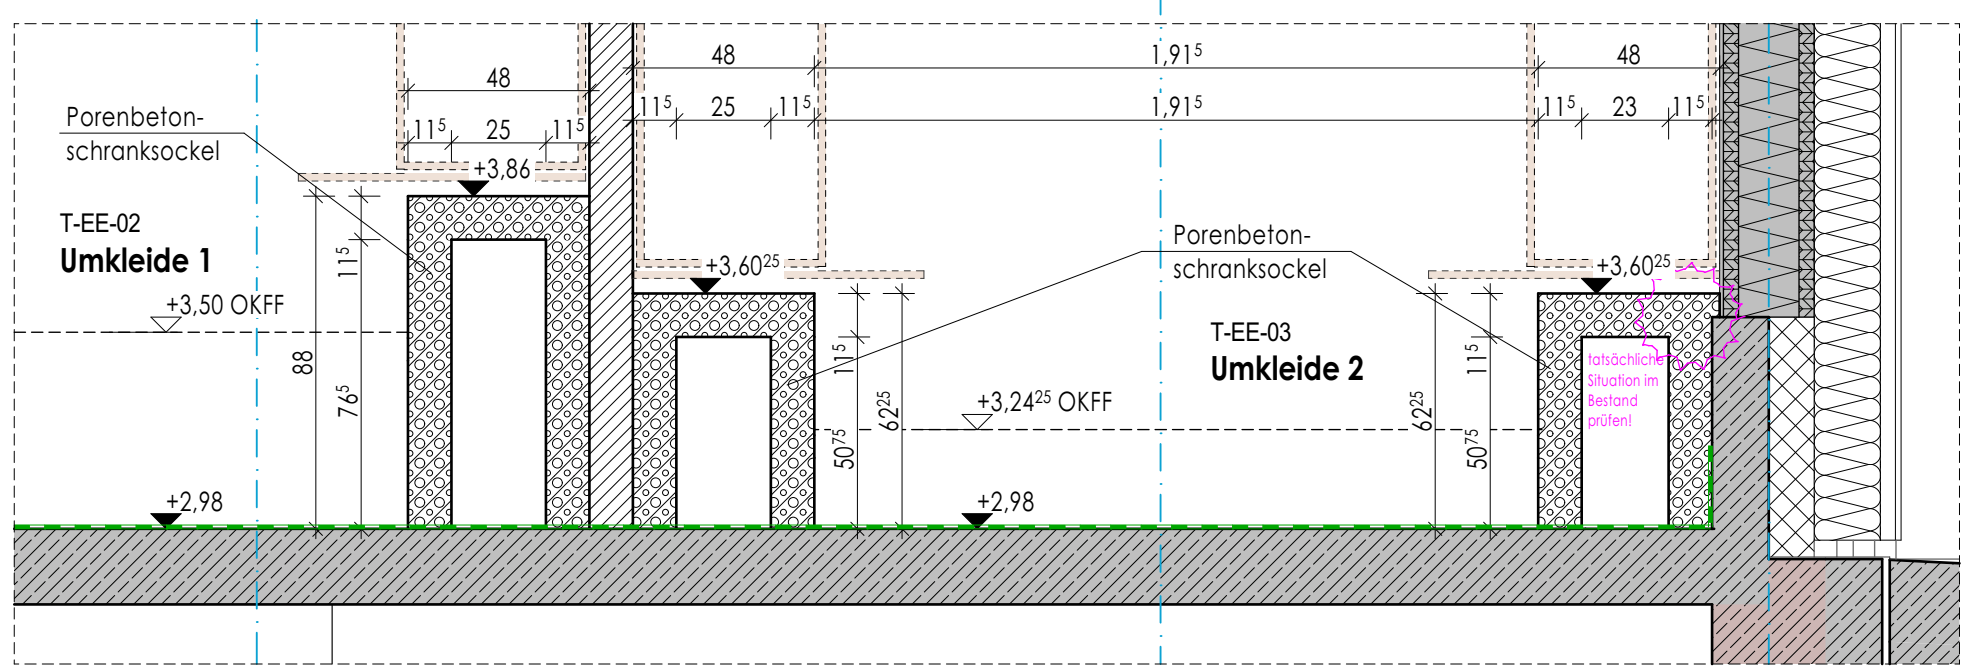


Detail BT5 EIN-S02
Schranksockel - TSH Umkleide 2+3
M. 1:20

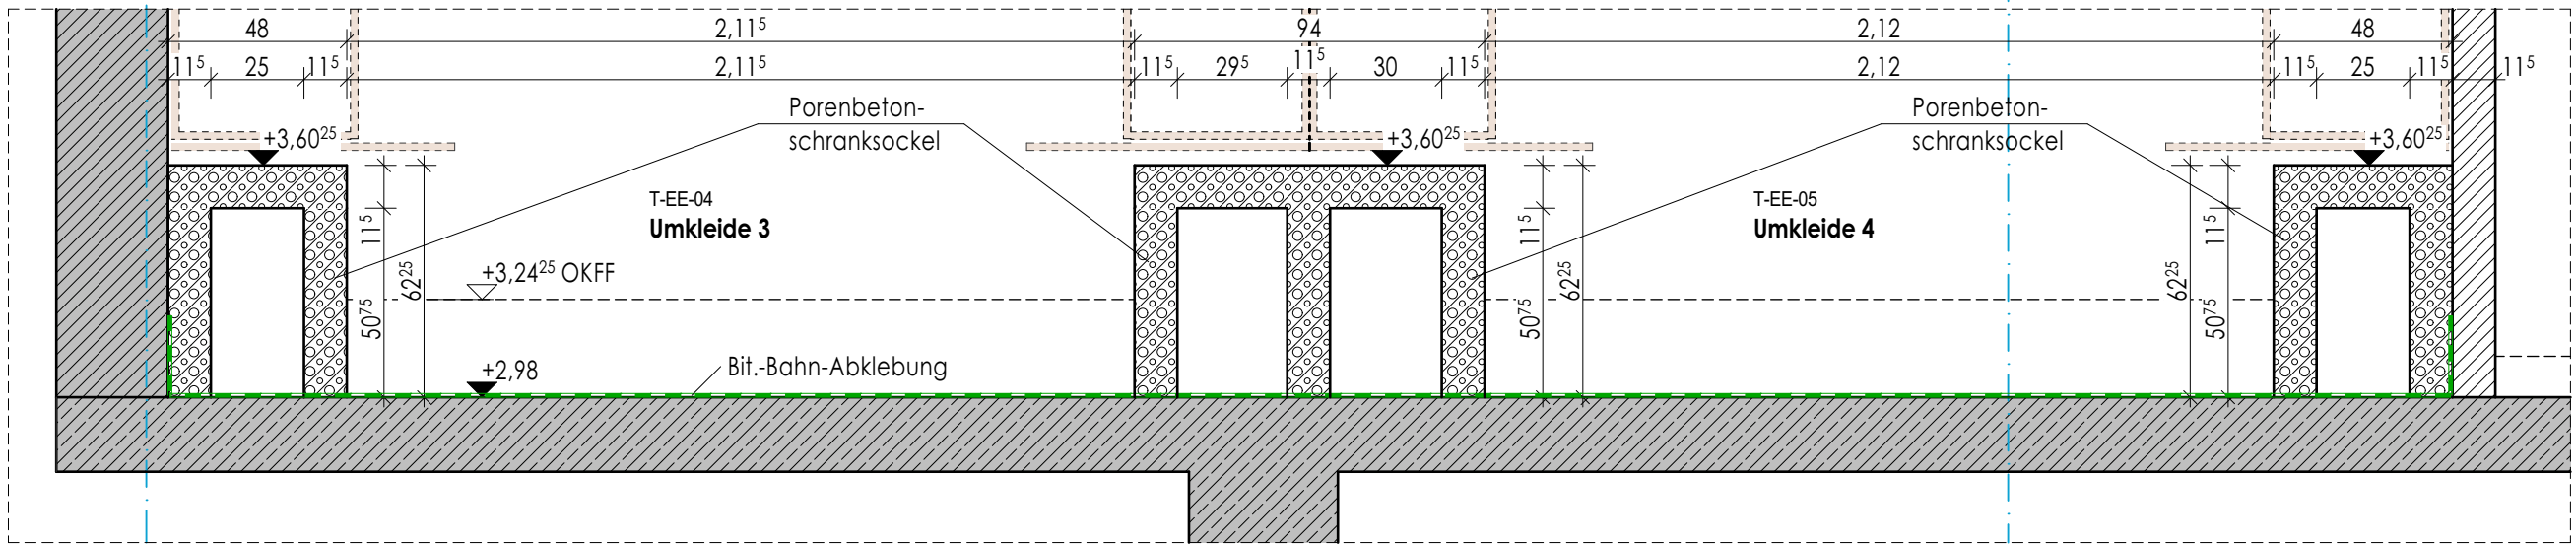


Detail BT5 EIN-S03
Schranksockel - TSH Umkleide 3+4
M. 1:20


Legende - Sockel

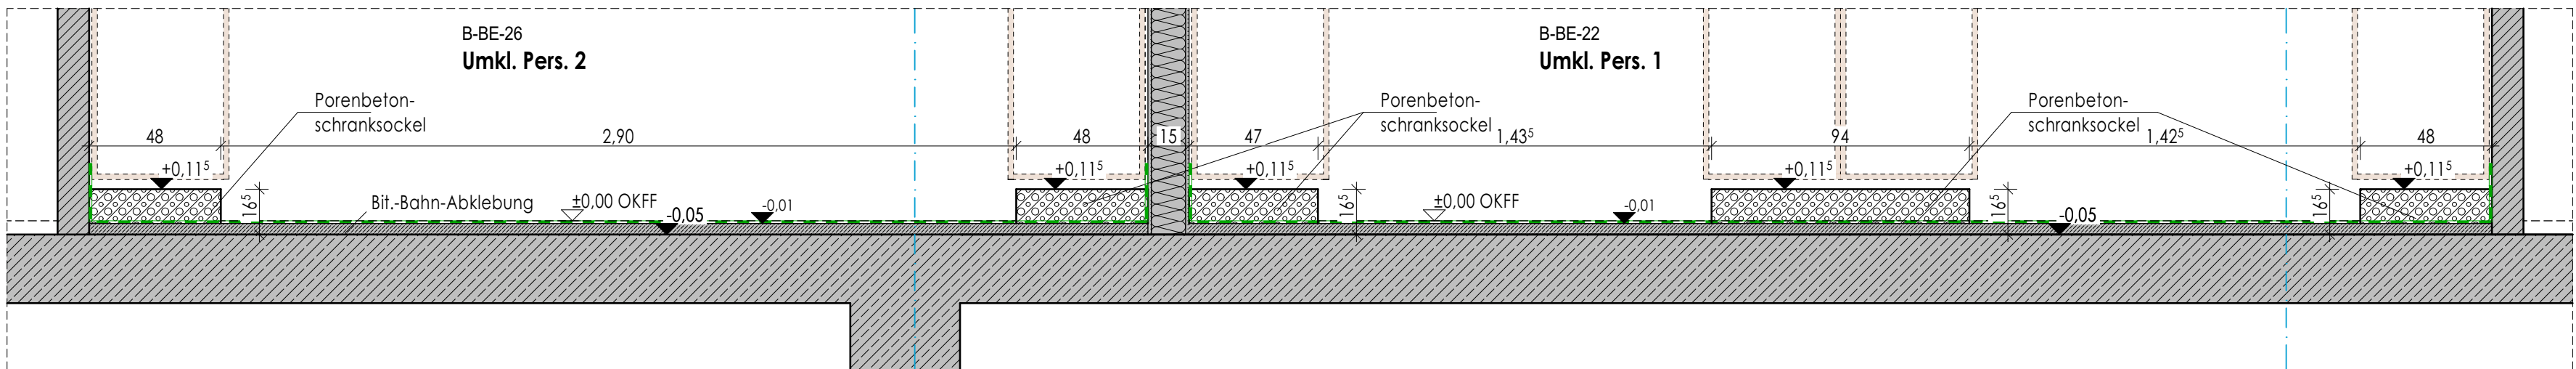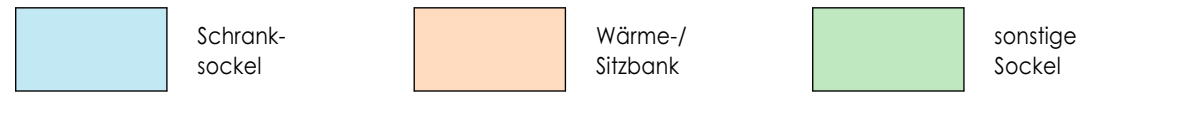

Detail BT5 EIN-S04
Schranksockel - Umkleide Personal
M. 1:20

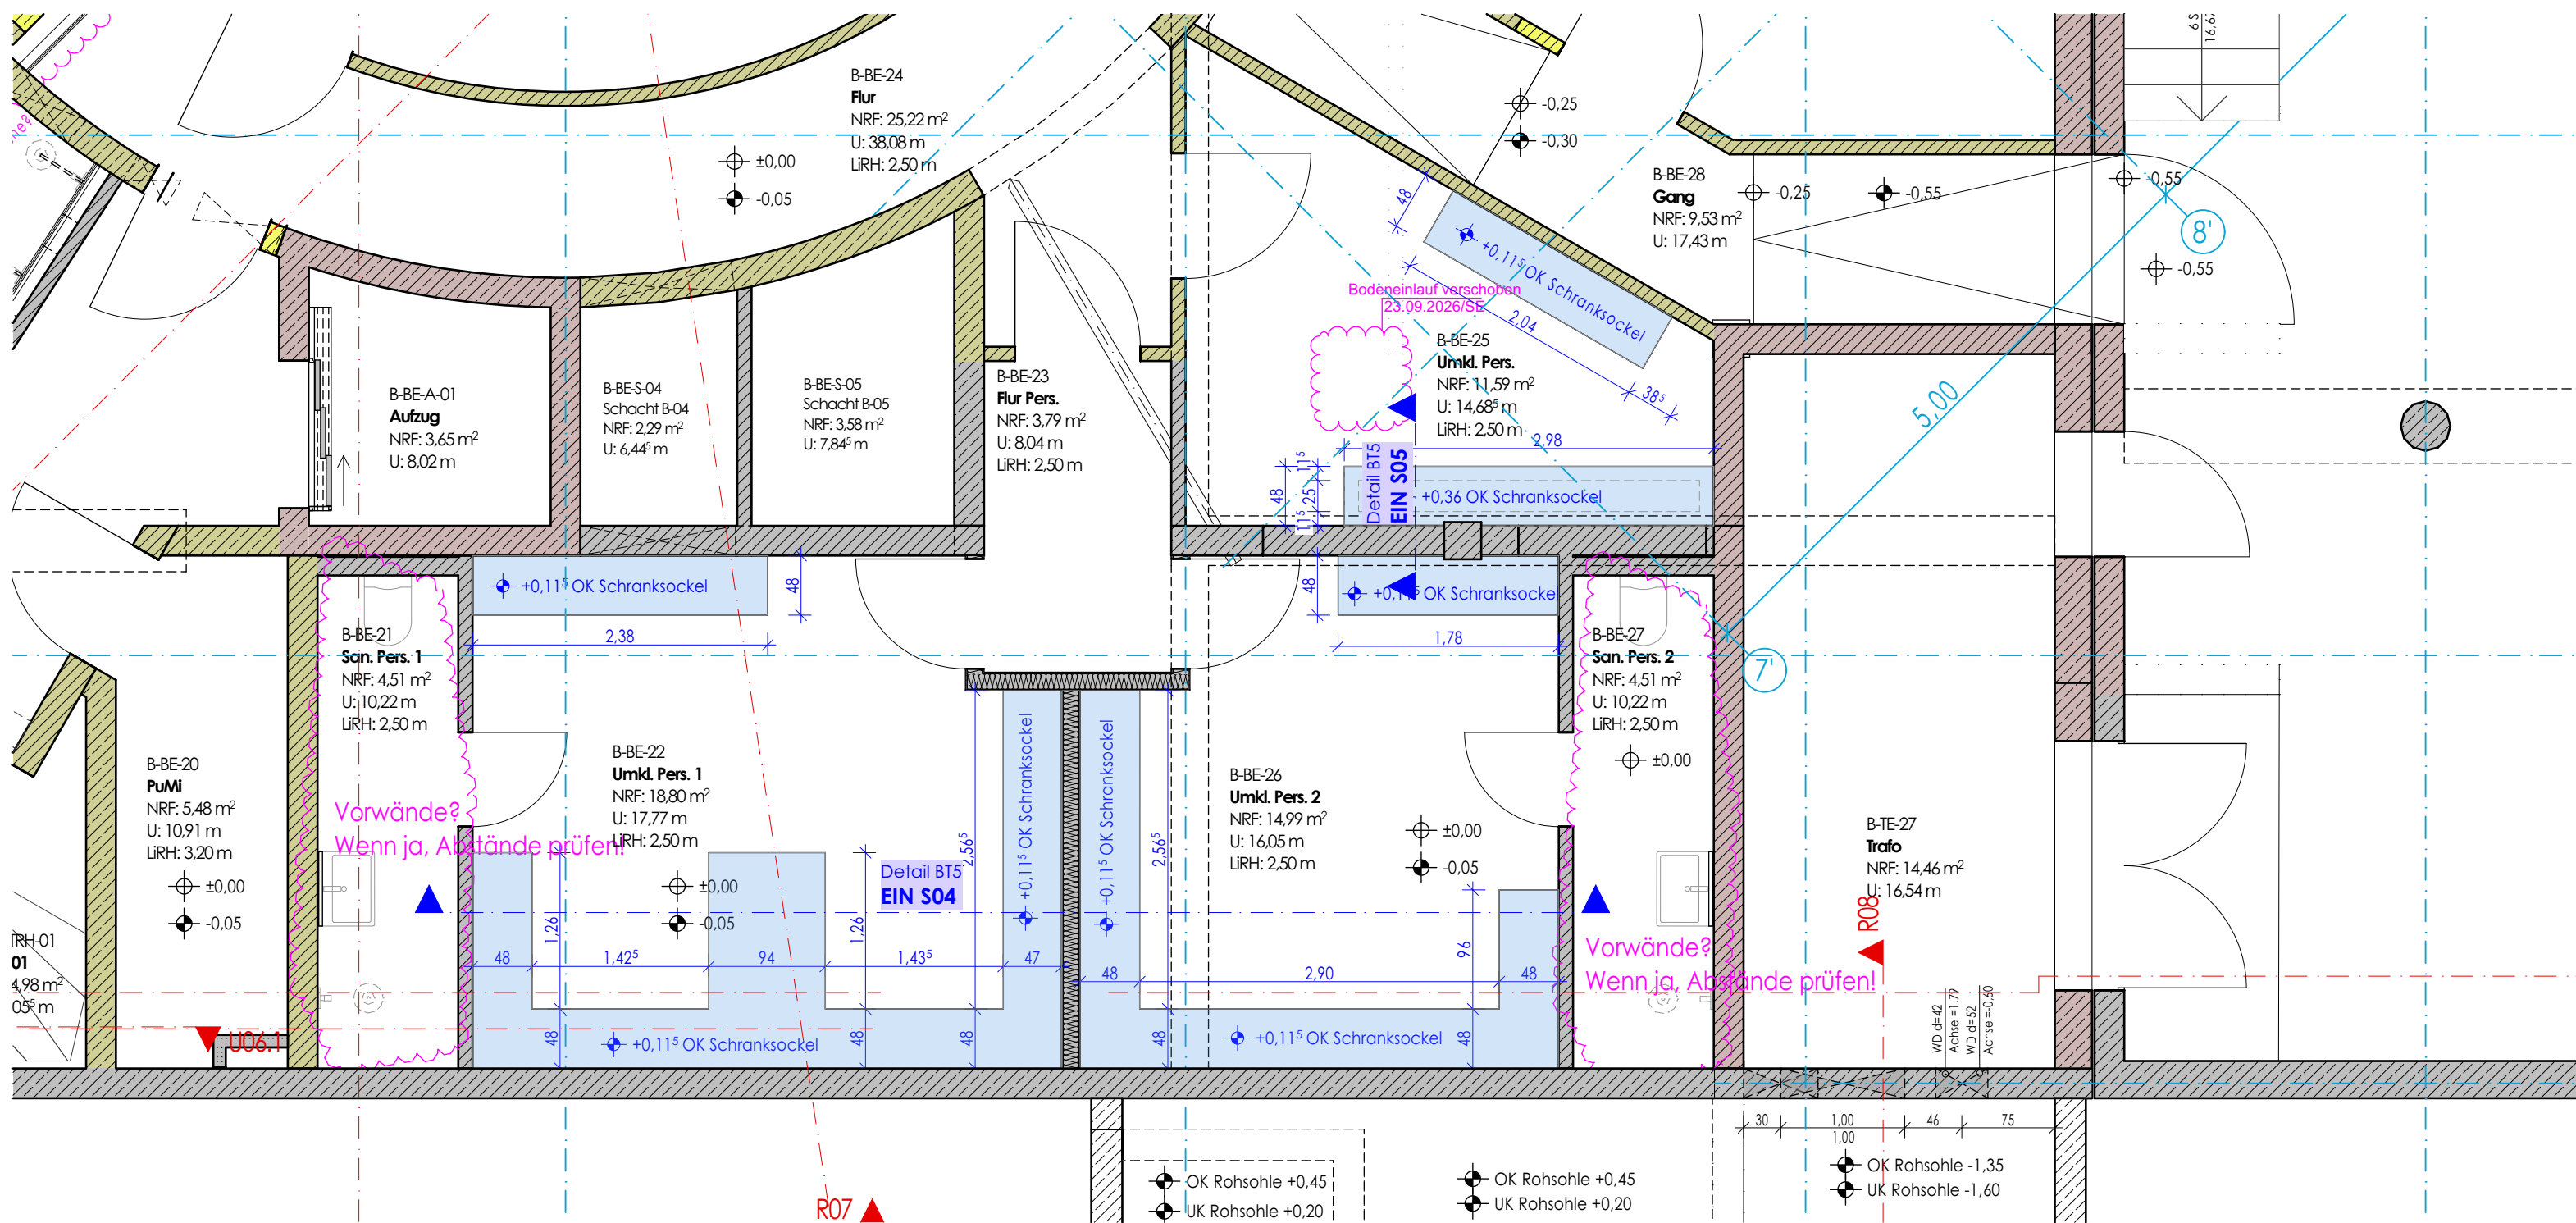


Grundriss Badebene
M. 1:50

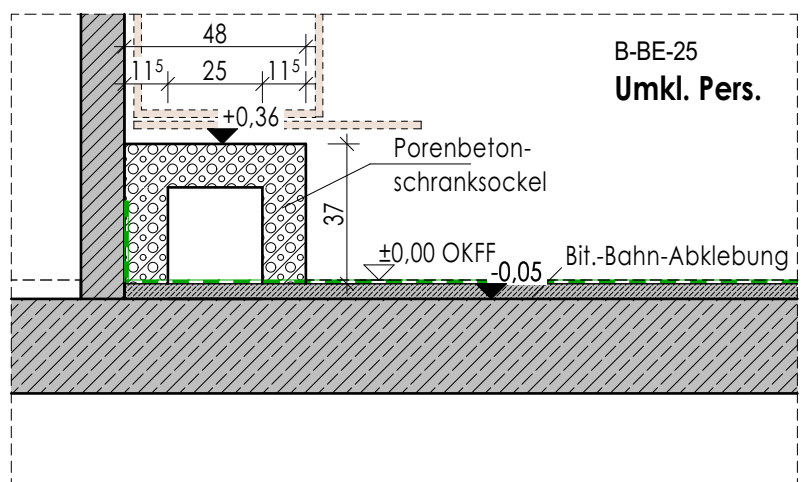

Detail BT5 EIN-S05
Schranksockel - Umkleide Personal
M. 1:20

Baunull ±0,00 = +11,94 m ÜNNH		ABBRUCH
BESTAND		NEUBAU
BAUHERR		Bäderland Hamburg Weidenstieg 27, 20259 Hamburg, Tel.: 0 40 / 18 88 9 - 0

Midsommerland Hamburg

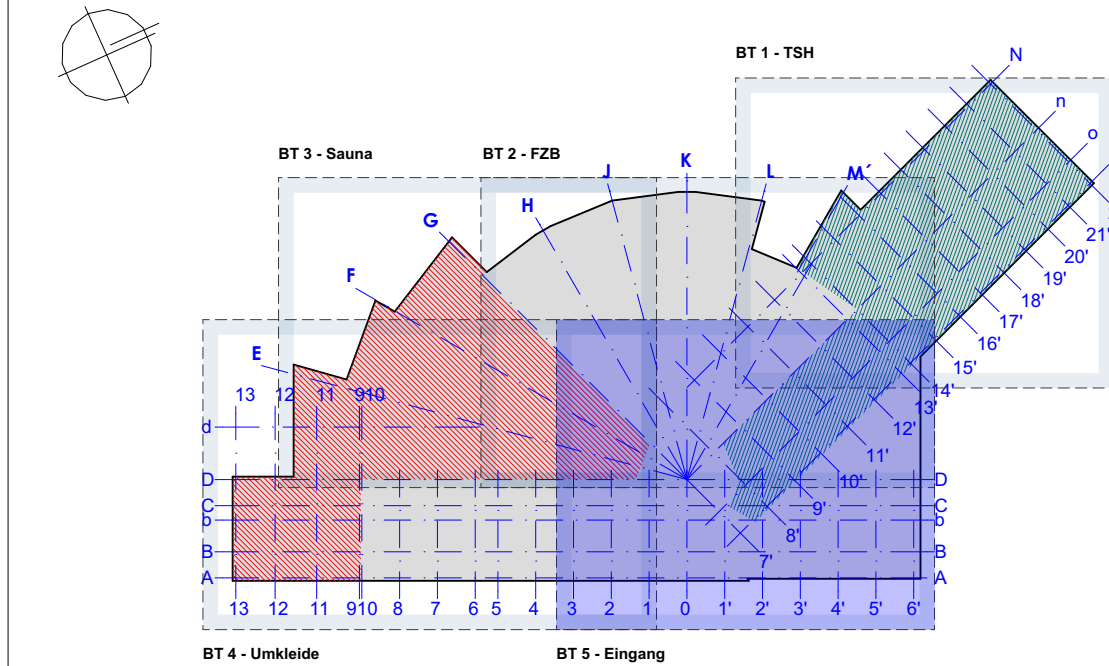

PLANINHALT:			
Details - Schranksockel BE-EE - EIN			
MASSTAB (m:cm):	BLATTGRÖßE:	DATEINAME:	PROJEKT-NR. / PLAN-NR.:
1:50, 1:20	841/594	2048-A	MSL-ARC-5-DT
ZEICHNUNGSDATUM:	GEZ. VON:	PLOTDATUM:	
27.05.2025	SE	21.10.2026	324.1-13